FilmL.A., Inc.
6255 W Sunset Blvd, 12th Floor
Hollywood, CA 90028
t: (213)977-8600 - f: (213)977-8601
www.filmla.com

Summary Information

Permit No: F00162294-A **Type of Permit:** FILMING **Release Date:** 04/22/2020

Production Company	FREENJOY
Insured Company Name	FREENJOY
Contact Phone No. 1	(310) 985-9565
Contact Phone No. 2	
Fax	
Address	7257 1/4 MELROSE AVE LOS ANGELES, California 90046
Production Title	KNOW YOUR WORTH & ELEVEN
Type of Production	Music Video

Producer	Yusef Chabayta Fuliane Petikyan
Director	Daniel Russell
1st AD	tbd tbd
Production Manager	tbd tbd
FilmL.A. Coordinator	Cody Penwell
Location Manager	JJ Levy
Primary Phone	Mobile - 310-367-5787
Secondary Phone	
Location Assistant	na na
Primary Phone	Mobile - 000-000-0000
Secondary Phone	

Fees

LA CITY FIRE SAFETY OFFICER $109.00

Total Permit Fee $109.00

Number of Locations 1

NOT A PERMIT

FilmL.A., Inc.
6255 W Sunset Blvd, 12th Floor
Hollywood, CA 90028
t: (213)977-8600 - f: (213)977-8601
www.filmla.com

Summary Information — Location

Location 1 of 1

Permit Number F00162294-A
Production Company FREENJOY
Insured Company FREENJOY
Production Title KNOW YOUR WORTH & ELEVEN

Location Manager JJ Levy
Primary Phone Mobile - 310-367-5787
Secondary Phone

Location Address Valley Blvd., Mission Rd. - Vineburn Ave., Los Angeles, CA 90032

Location Type Street

Film Dates 3/1/2020 - 3/2/2020 18:00 - 05:00 2 days

Open or Closed to the Public Open

Generic Conditions
THE CONSUMPTION OF ALCOHOLIC BEVERAGES AND THE USE OF DRUGS, INCLUDING MARIJUANA, ON LOCATION BY ANY CAST, CREW, OR INVITED GUESTS IS STRICTLY PROHIBITED.
*Certain service and personnel fees required by jurisdictional agencies are not collected by FilmL.A. Any such fees must be paid directly to the appropriate agency, and a separate invoice will be provided to the permittee.
*LAFD UFSO: Company must contact FilmL.A. for extension of the Uniformed Fire Safety Officers' hours. During normal business hours, UFSO must also inform the LAFD Film desk of the extension.
All closures impacting sidewalks must be implemented per WATCH manual, CA MUTCD TA-28 & TA-29
Community Survey Obtained
Equipment staging and vehicles may park on one side of the street only.
FAA (UAS): Failure to adhere to any applicable limitations of UAS usage will result in immediate shutdown of UAS activity
FAA (UAS): Production company must notify Air Operations for LAPD (213-485-2600) and LAFD (818-756-8635) at least 1/2 hour prior to activity.
FAA (UAS): UAS may not be operated directly over any person, unless authorized by FAA
FAA (UAS): UAS must be operated at an altitude of no more than 400' above ground level
FAA (UAS): UAS operations may not be conducted during night (1/2 hour prior to sunrise, 1/2 hour after sunset).
FAA (UAS): UAS Operator must conform with all FAA Regulations
FAA: Aviation activity must conform to accepted FAA plan of activities.
FAA: Aviation activity will be conducted within normal FAA established guidelines.
FAA: Company must notify Air Operations for LAPD (213-485-2600) and LAFD (818-756-8635) at least 1/2 hour prior to activity.
FAA: LAPD Air Support Division has been notified by FILM LA of aerial activity
Must Maintain 5' Clearance on Sidewalks/Walkways
Must maintain local/emergency access
No cast or crew parking on area streets
No interference with merchant activity.
Number of uniformed officers listed on the permit is a minimum requirement. Permittee remains responsible for deploying a sufficient number of uniformed officers to provide traffic and crowd control to ensure the safety of the film crew and the public.
Traffic control must be done in accordance w/MUTCD
Traffic Officers Required
Uniformed officers shall have a copy of the film permit in their possession and are required to confirm that all traffic control signage devices are in place.

Please see attached documents
Valley closure btwn MISSION AND VINEBURN - Freenjoy.pdf
Valley closure btwn MISSION AND VINEBURN DETOUR ROUTE - Freenjoy.pdf
F00162294-Drone_Info.pdf
F00162294-Agent_Letter.pdf

Equipment on Location

Type	Quantity
5 or 10 ton trucks	3

Personnel on Location

Type	Quantity
Cast	15
Crew	75

NOT A PERMIT

FilmL.A., Inc.
6255 W Sunset Blvd, 12th Floor
Hollywood, CA 90028
t: (213)977-8600 - f: (213)977-8601
www.filmla.com

Summary Information — Location

Permit Number F00162294-A
Production Company FREENJOY
Insured Company FREENJOY
Production Title KNOW YOUR WORTH & ELEVEN

Location Manager JJ Levy
Primary Phone Mobile - 310-367-5787
Secondary Phone

Camera cars	1	LA City UFSO assigned	1
Cast/Crew vehicles	65	Off-Duty/Retired LAPD Officer(s)	4
Catering Truck	1		
Cube Trucks	3		
Generator	1		
Motor Homes	1		
Picture vehicles	5		
Vans	3		

Filming Activities Aerial Photography with remote control aircraft. (UAS); Camera in car; Camera on sticks; Car-to-Car; Drive by; Drive ups & away; Driving shots; Driving shots with the flow of traffic; Equipment across street; Equipment on sidewalk & street; Exterior establishing shots; Exterior models against scenery; Handheld equipment; Intermittent traffic control - 2 minutes standard; Near hits & misses; Precision driving (within or below posted speed limit only); 3-5 cars racing each other within the closure. Simulating "Fast & Furious" style. Professional stunt drivers. ; No Tire Squeals; DRONE: 3/1-3/2; 2300-0400 (OVERNIGHT);

Jurisdiction **Political:** Los Angeles City - Council District 14 **Police:** Los Angeles Police **Fire:** Los Angeles City Department

Coordinator Note UFSO REQUIRED:
3/1-3/2; 2300-0400 (OVERNIGHT)

Parking

Base Camp
Location Type : Other Location
4466 Worth St, Los Angeles, CA, 90063

Crew Parking
Location Type : Other Location
4371 Valley Blvd, Los Angeles, CA, 90032

NOT A PERMIT

Permit #E0162294-A

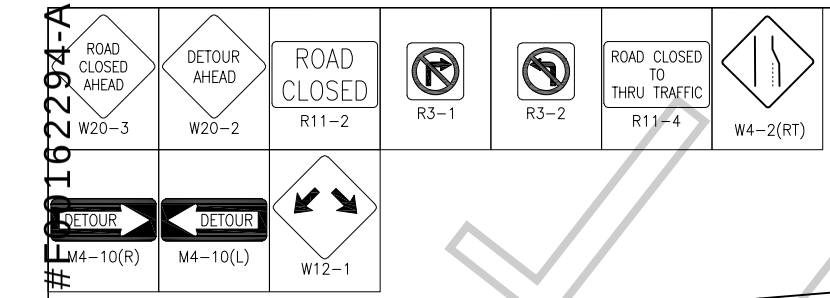

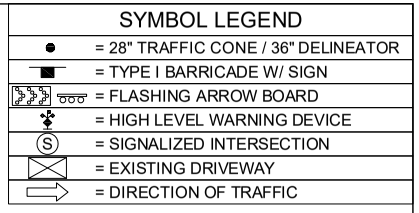
SYMBOL LEGEND
= 28" TRAFFIC CONE / 36" DELINEATOR
= TYPE I BARRICADE W/ SIGN
= FLASHING ARROW BOARD
= HIGH LEVEL WARNING DEVICE
= SIGNALIZED INTERSECTION
= EXISTING DRIVEWAY
= DIRECTION OF TRAFFIC

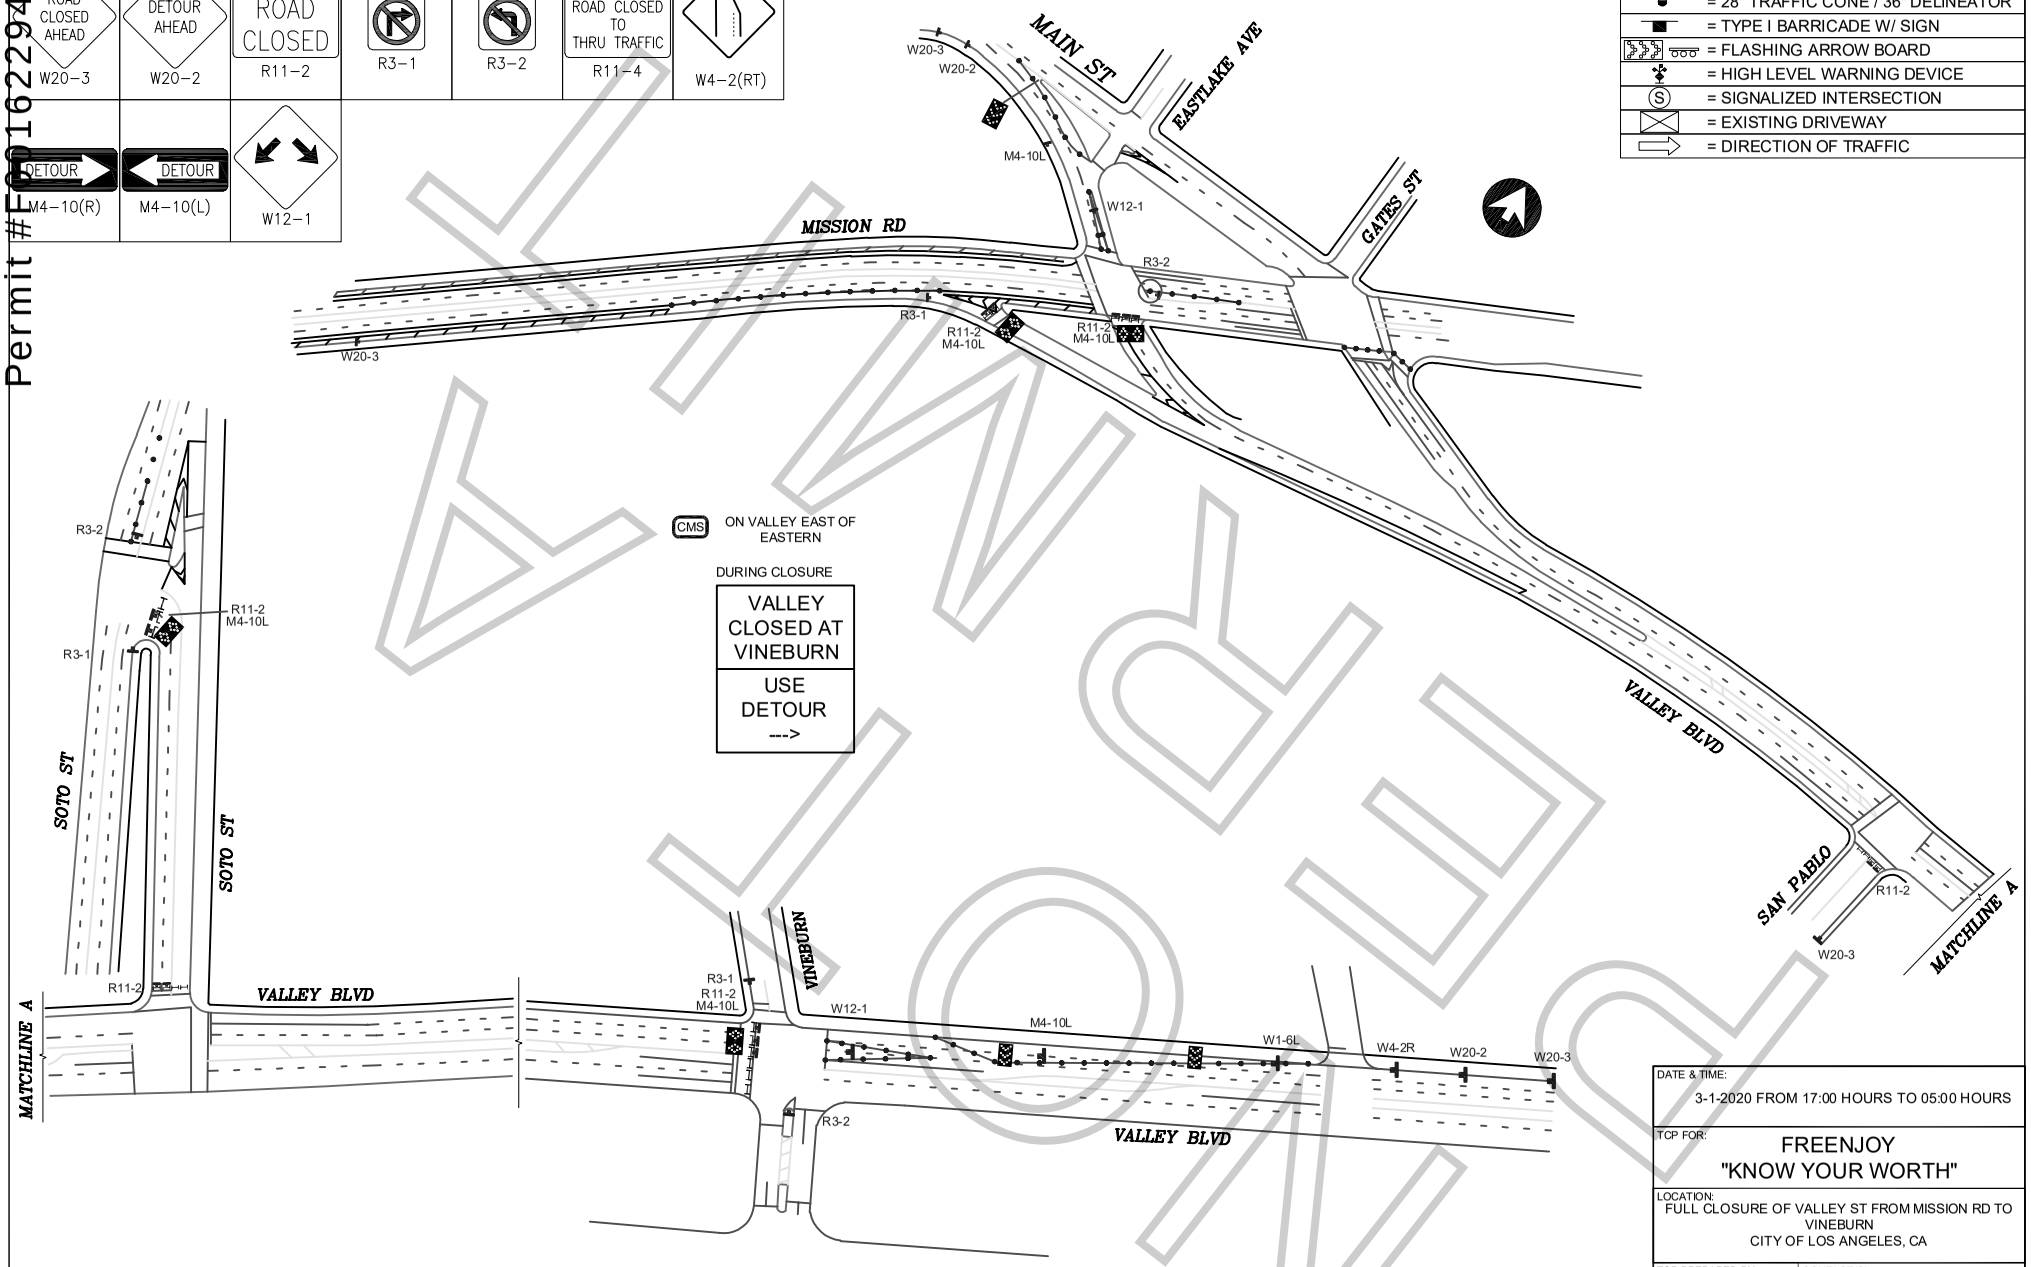

WORK ZONE TRAFFIC CONTROL PLAN GENERAL NOTES

1. ALL SIGNING, STRIPING, AND TRAFFIC CONTROL DEVICES SHALL SHALL BE IN ACCORDANCE WITH THE LASTEST EDITIONS OF THE CALIFORNIA MANUAL ON UNIFORM TRAFFIC CONTROL DEVICES (CAMUTCD), W.A.T.C.H. MANUAL, CALTRANS STANDARDS PLANS, CALTRANS STANDARD SPECIFICATIONS, AND/OR AS DIRECTED BY THE PERMIT ENGINEER.
2. THERE WILL BE NO INTERFERENCE WITH TRAFFIC SIGNALS OR CROSSWALKS.
3. CONES WILL BE 28" MINIMUM HEIGHT AND HAVE REFLECTORIZED SLEEVES FOR NIGHT WORK.
4. POLICE WILL DIRECT TRAFFIC IF NECESSARY.

ALL TRAFFIC CONTROL WILL BE INSTALLED TO MEET OR EXCEED THE MOST CURRENT CAMUTCD AND WATCH MINIMUM REQUIREMENTS

DATE & TIME:
3-1-2020 FROM 17:00 HOURS TO 05:00 HOURS

TCP FOR:
FREENJOY
"KNOW YOUR WORTH"

LOCATION:
FULL CLOSURE OF VALLEY ST FROM MISSION RD TO VINEBURN
CITY OF LOS ANGELES, CA

TCP PREPARED BY:
JCL TRAFFIC SERVICES
500 S. GREENWOOD AVE
MONTEBELLO, CA 90640
Ph: (213) 622-9775
C31-CA Lic # 805357

CONTACT(S):
JAY J LEVY
PH # (310) 367-5787

DATE	REVSIONS

DRAFTER: EDGAR J. SOTO
SCALE: N.T.S.
FILM LA: CODY
SHEET: 1 OF 1

DRAFT

Permit #F001622004-A

DETOUR M4-10(R)	DETOUR M4-10(L)	DETOUR SC3(CA)

SYMBOL LEGEND	
●	= 28" TRAFFIC CONE / 36" DELINEATOR
■	= TYPE I BARRICADE W/ SIGN
	= FLASHING ARROW BOARD
	= HIGH LEVEL WARNING DEVICE
Ⓢ	= SIGNALIZED INTERSECTION
	= EXISTING DRIVEWAY
	= DIRECTION OF TRAFFIC

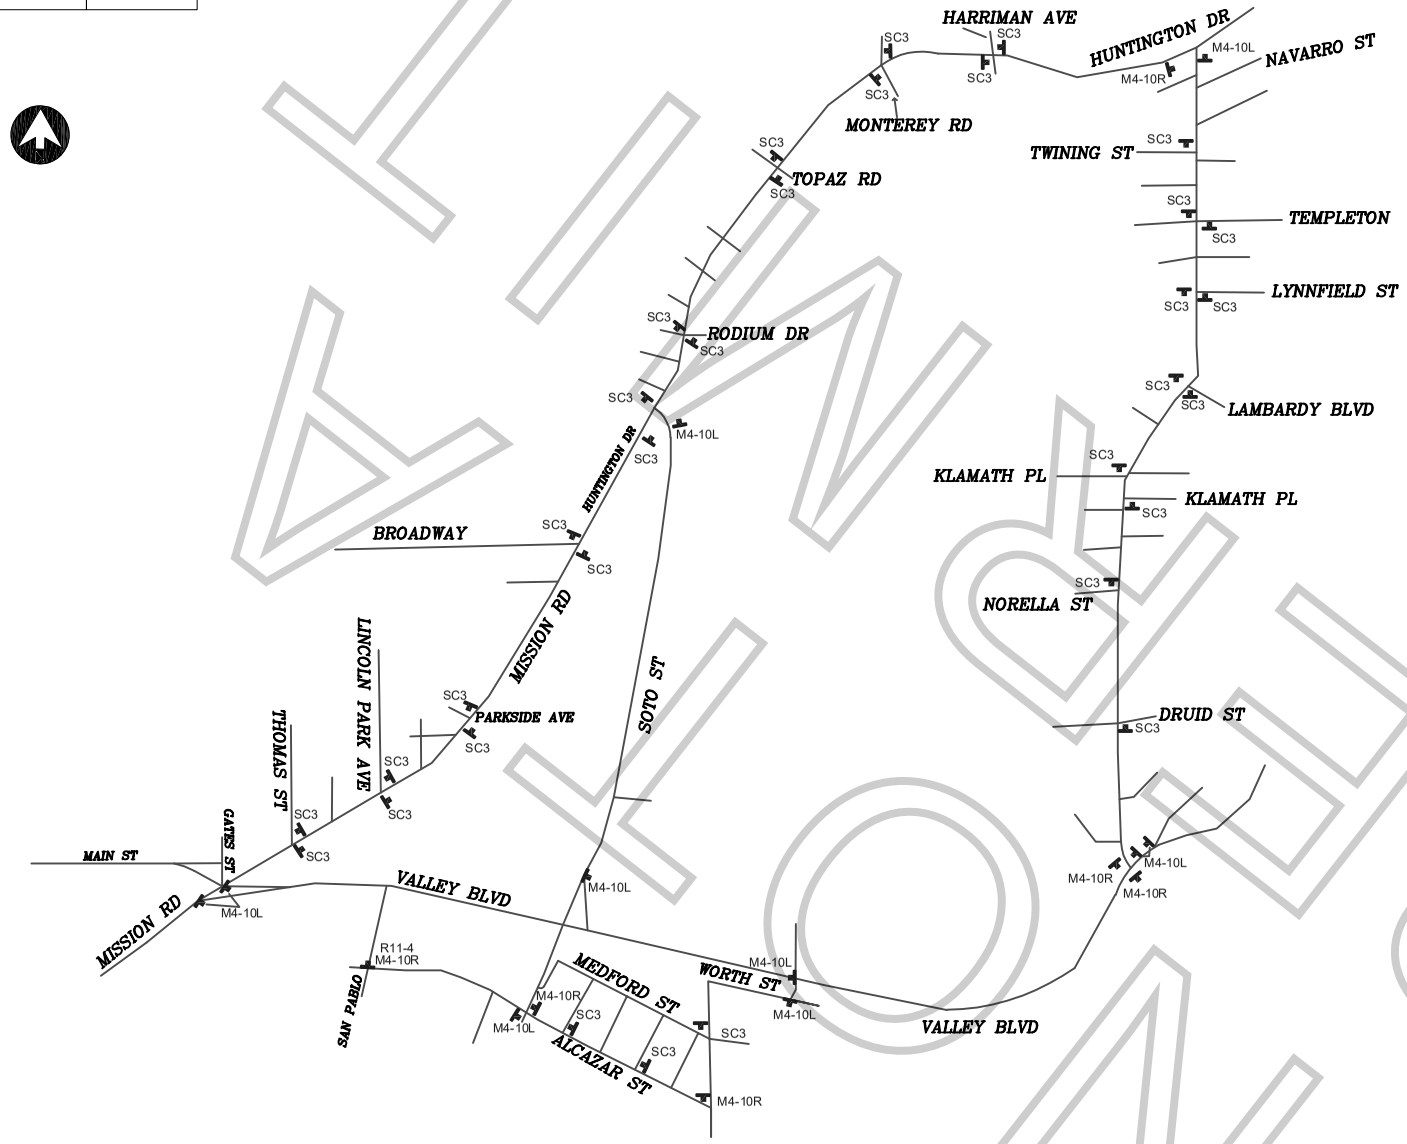

WORK ZONE TRAFFIC CONTROL PLAN GENERAL NOTES

1. ALL SIGNING, STRIPING, AND TRAFFIC CONTROL DEVICES SHALL SHALL BE IN ACCORDANCE WITH THE LASTEST EDITIONS OF THE CALIFORNIA MANUAL ON UNIFORM TRAFFIC CONTROL DEVICES (CAMUTCD), W.A.T.C.H. MANUAL, CALTRANS STANDARDS PLANS, CALTRANS STANDARD SPECIFICATIONS, AND/OR AS DIRECTED BY THE PERMIT ENGINEER.
2. THERE WILL BE NO INTERFERENCE WITH TRAFFIC SIGNALS OR CROSSWALKS.
3. CONES WILL BE 28" MINIMUM HEIGHT AND HAVE REFLECTORIZED SLEEVES FOR NIGHT WORK.
4. POLICE WILL DIRECT TRAFFIC IF NECESSARY.

ALL TRAFFIC CONTROL WILL BE INSTALLED TO MEET OR EXCEED THE MOST CURRENT CAMUTCD AND WATCH MINIMUM REQUIREMENTS

DATE & TIME:
3-1-2020 FROM 17:00 HOURS TO 05:00 HOURS

TCP FOR:
FREENJOY
"KNOW YOUR WORTH"

LOCATION:
FULL CLOSURE OF VALLEY ST FROM MISSION RD TO VINEBURN
CITY OF LOS ANGELES, CA

TCP PREPARED BY:
JCL TRAFFIC SERVICES
500 S. GREENWOOD AVE
MONTEBELLO, CA 90640
Ph: (213) 622-9775
C31-CA Lic # 805357

CONTACT(S):
JAY J LEVY
PH # (310) 367-5787

DATE	REVSIONS

DRAFTER: EDGAR J. SOTO
SCALE: N.T.S.
FILM LA: CODY
SHEET: 1 OF 1

KINGDOM

Permit #F00162294-A

FilmL.A. Inc. UAS QUESTIONNAIRE

FilmL.A. Permit #:

(FOR MORE THAN 2 LOCATIONS, PLEASE LIST ADDITIONAL LOCATIONS, DATES, AND TIMES ON A SEPARATE PIECE OF PAPER)

Film Date: 1/3/2020 Production Title: DEL 2021

Production Company: Beverly Hills Aerials Applicant Name: Fuliane Petikyan

Location Address: Valley Blvd, between Mission Rd and Vineburn Ave, Los Angeles, CA 90032 Hours of UAS Activity: 11:30p-4:00a

Location Address #2: Hours of UAS Activity:

UAS Company Name: Beverly Hills Aerials

UAS ON LOCATION INFORMATION

ANY RESTRICTED AREAS OR TEMPORARY FLIGHT RESTRICTIONS? ☐ YES ☐ NO

UAS Make & Model: Xclass RC UAS "N" # or registration #: FA3XYM3NK4

UAS Make & Model: UAS "N" # or registration #:

Class of Airspace that activity will occur in: ☐ B ☐ C ☐ D ☐ E ■ G

REMINDER: IF YOU ARE FLYING IN CLASS B, C, D, OR E AIRSPACE, ATC AUTHORIZATION IS REQUIRED FOR ALL UAS ACTIVITY.

UAS OPERATING AUTHORITY: ■ 14 CFR PART 107 ☐ TITLE 49 (STUDENTS ONLY)

PART 107 REQUIREMENTS

Name of Remote Pilot: Michael Izquierdo Certificate #: 3902329

Remote Pilot Phone #: 6264293522 Visual Observer: ■ YES ☐ NO

PLEASE PROVIDE THE FOLLOWING:

- Copy of Remote Pilot's Certificate
- Copy of UAS Registration Certificate for each UAS listed above
- Description of Planned Operations
- Current Knowledge Test, if Airman Certificate is more than 2 years old

TITLE 49 REQUIREMENTS (STUDENTS ONLY)

Applies to students enrolled at an accredited educational institution, operating under "Hobbyist" rules. May not be used for any commercial filming.

Name of Operator: Operator's Phone #:

Name of School:

PLEASE PROVIDE THE FOLLOWING:

- Copy of UAS Registration
- Detailed description of proposed UAS activities
- Name of community-based organization's safety guidelines under which you will be operating
- Required insurance
- Certification letter from school (on school stationary)

WAIVERS

If you are requesting any of the following activity, please check all that apply and furnish proof of waiver from the FAA upon submission of this document to FilmL.A. Please note, students may not apply for FAA waivers under Title 49.

☐ Flight over non-participants (§107.39) ☐ Flight altitude restrictions (§107.51) ■ Night Flight (§107.29)

☐ Operating from a moving vehicle (§107.25) ☐ Operating multiple small UAS' (§107.35)

FILMLA. USE ONLY

PART 107 CERTIFICATE

☐ INSURANCE ☐ WAIVERS
☐ DOCS ATTACHED TO PERMIT ☐ DESCRIPTION OF OPS.
☐ REMOTE PILOT CERTIFICATE ☐ ATC COORDINATOR NOTE
☐ UAS REGISTRATION CERTIFICATE(S)

TITLE 49 REQUIREMENTS

☐ UAS REGISTRATION ☐ INSURANCE
☐ DESC. UAS ACTIVITIES ☐ SCHOOL LETTER
☐ COMMUNITY GUIDELINES

☐ Alina Havandjian I ASSERT THAT ALL INFORMATION ON THIS FORM IS ACCURATE.

(APPLICANT)

UPDATED: 12/03/2018

DRAFT NOT A PERMIT

February 26th, 2020

UAS Plan of Activities (POA)

Plan of Activities (POA) must include at least the following

A. Dates and times for all flights.

Daylight and Night time operations, 11:30p-4a , Sunday March 1st, 2020.

B. Name and phone number of the onsite person responsible for the operation

MICHAEL IZQUIERDO - 626.429.3522

C. Make, model, serial or N-Number of each UAS to be used.

BHA XClass RC - Registration number FA3XYM3NK4

D. Name and certificate number of each UAS PIC involved in the operations

MICHAEL IZQUIERDO **- Pilot Cert Number 3902329**

E. A description of the flight activity, including maps or diagrams of the area over which operations will be conducted and the altitudes essential to accomplish the operation.

Daylight and Night time Aerial operation at 400ft AGL at: Valley Blvd, between Mission Rd and Vineburn Ave, Los Angeles, CA 90032

Alina Havandjian- Operations Manager - Beverly Hills Aerials LLC
Exemption No. 16490 - Regulatory Docket No. FAA–2015–7479

NOT A PERMIT

Location 1

Satellite Map

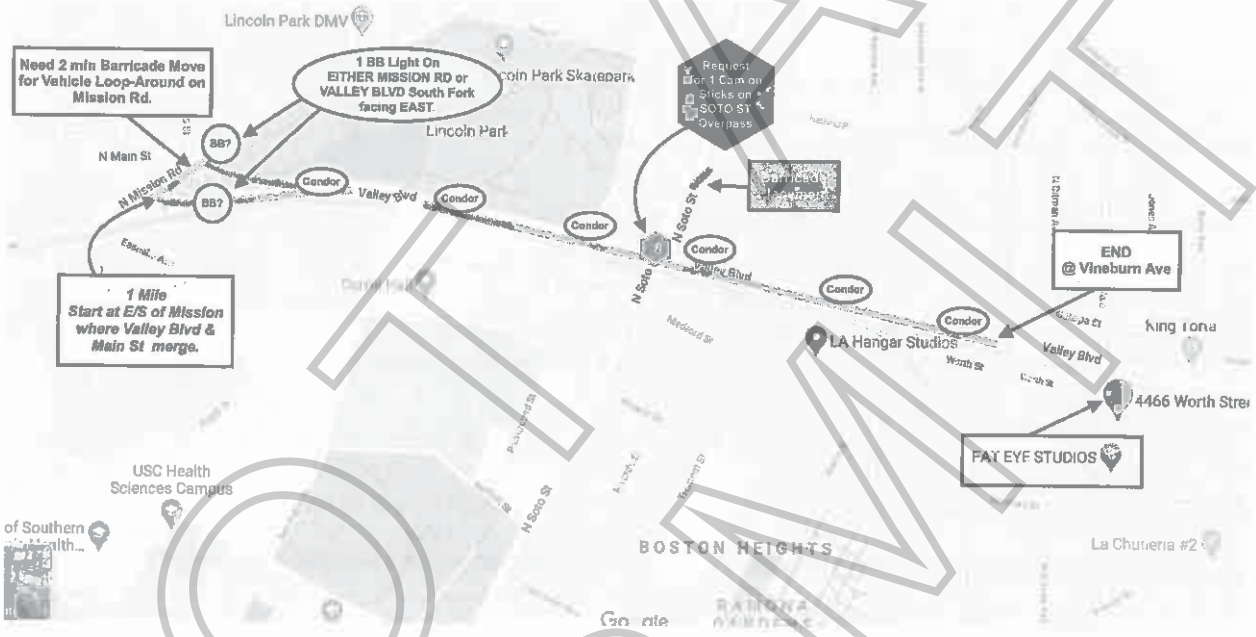

NOT A PERMIT

Permit #F00162294-A

Small UAS Certificate of Registration

Name: Beverly Hills Aerials LLC

Manufacturer: BHA

Model: xclass

Serial Number: N/A

Certificate Number: FA3XYM3NK4

Issued: 02/13/2020 **Expires:** 02/13/2023

For U.S. citizens, permanent residents, and certain non-citizen U.S. corporations, this document constitutes a Certificate of Registration. For all others, this document represents a recognition of ownership.

Operators of unmanned aircraft must ensure they comply with the appropriate safety authority from the FAA and economic authority from the DOT. To operate as a recreational flyer, a person must meet all of the statutory conditions of the exception for limited recreational operations of unmanned aircraft (49 U.S.C. 44809). Persons who do not meet any of the statutory conditions may not operate under the statutory exception for limited recreational operations of unmanned aircraft and would need to operate the unmanned aircraft under part 107 or any other applicable FAA authority.

This Small UAS Certificate of Registration is not an authorization to conduct flight operations with an unmanned aircraft. Operations must be conducted in accordance with the applicable FAA requirements. The operator of the aircraft is responsible for knowing and understanding what those requirements are. For more information on flying for non-model purposes, please visit the FAA website at www.faa.gov/uas.

NOT A PERMIT

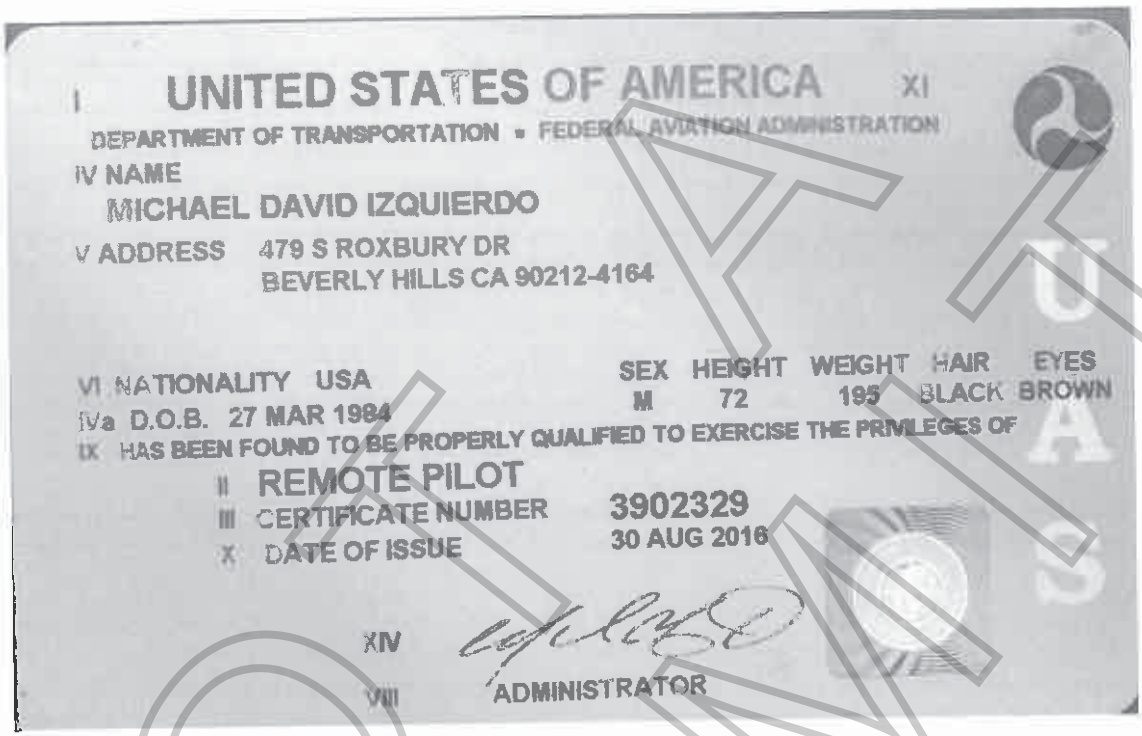

I UNITED STATES OF AMERICA XI

DEPARTMENT OF TRANSPORTATION • FEDERAL AVIATION ADMINISTRATION

IV NAME
MICHAEL DAVID IZQUIERDO

V ADDRESS 479 S ROXBURY DR
BEVERLY HILLS CA 90212-4164

VI NATIONALITY USA

SEX	HEIGHT	WEIGHT	HAIR	EYES
M	72	195	BLACK	BROWN

IVa D.O.B. 27 MAR 1984

IX HAS BEEN FOUND TO BE PROPERLY QUALIFIED TO EXERCISE THE PRIVILEGES OF

II REMOTE PILOT

III CERTIFICATE NUMBER 3902329

X DATE OF ISSUE 30 AUG 2016

XIV

VIII ADMINISTRATOR

U A S

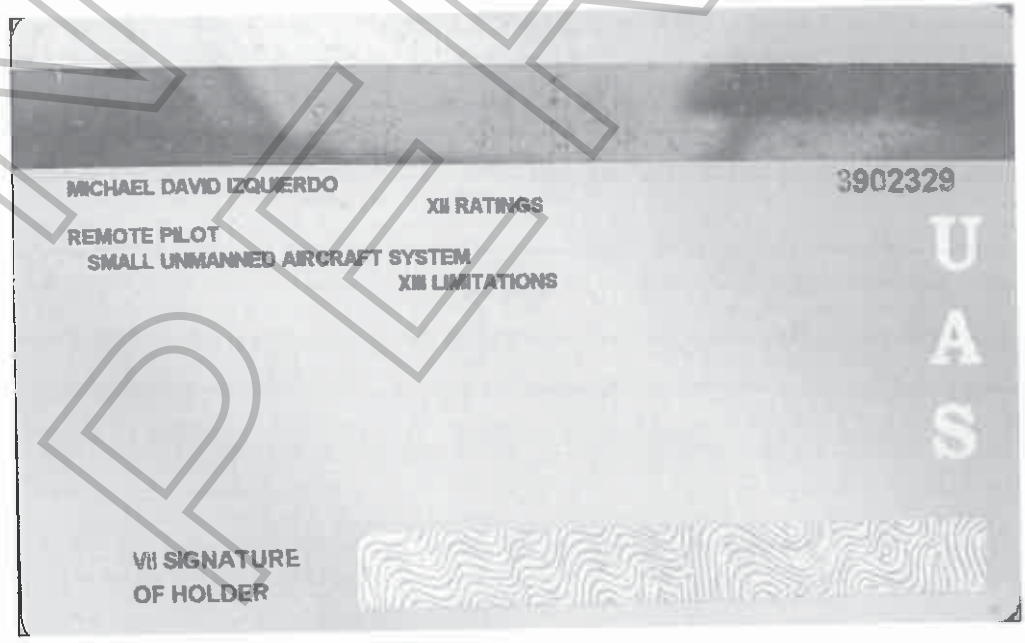

MICHAEL DAVID IZQUIERDO

3902329

XII RATINGS

REMOTE PILOT
SMALL UNMANNED AIRCRAFT SYSTEM

XIII LIMITATIONS

U A S

VII SIGNATURE OF HOLDER

NOT A PERMIT

U.S. DEPARTMENT OF TRANSPORTATION
Federal Aviation Administration
Airman Knowledge Test Report

NAME: Izquierdo, Michael David
APPLICANT ID: 03271984 **EXAM ID:** 90081720185933684
EXAM: Unmanned Aircraft - Recurrent (UGR)
EXAM DATE: 08/17/2018 **EXAM SITE:** ABS90301
SCORE: 90% **GRADE:** PASS **TAKE:** 1

Learning statement codes listed below represent incorrectly answered questions. Learning statement codes and their associated statements can be found at www.faa.gov/training_testing/testing/media/LearningStatementReferenceGuide.pdf

Reference material associated with the learning statement codes can be found in the appropriate knowledge test guide at www.faa.gov/training_testing/testing/test_guides

A single code may represent more than one incorrect response.
PLT064 PLT393 PLT403 PLT530

(emboss)

EXPIRATION DATE: 08/31/2020

DO NOT LOSE THIS REPORT

AUTHORIZED INSTRUCTOR'S STATEMENT: (if applicable)
On_____(date) I gave the above named applicant _____ hours of additional instruction, covering each subject area shown to be deficient, and consider the applicant competent to pass the test.

Name _____ Initial _____ Cert. No. _____ Type _____
(print clearly)

Signature _____

FRAUDULENT ALTERATION OF THIS FORM BY ANY PERSON IS A BASIS FOR SUSPENSION OR REVOCATION OF ANY CERTIFICATES OR RATINGS HELD BY THAT PERSON.

ISSUED BY: PSI Services LLC
FEDERAL AVIATION ADMINISTRATION
THIS INFORMATION IS PROTECTED BY THE PRIVACY ACT. FOR OFFICIAL USE ONLY.

NOT A PERMIT

U.S. DEPARTMENT OF TRANSPORTATION
FEDERAL AVIATION ADMINISTRATION

CERTIFICATE OF WAIVER OR AUTHORIZATION

ISSUED TO

Beverly Hills Aerials LLC
Responsible Person: Michael Izquierdo
Waiver Number: 107W-2017-00443

ADDRESS –

479 S Roxbury Drive
Beverly Hills, CA 90212

This certificate is issued for the operations specifically described hereinafter. No person shall conduct any operation pursuant to the authority of this certificate except in accordance with the standard and special provisions contained in this certificate, and such other requirements of the Federal Aviation Regulations not specifically waived by this certificate.

OPERATIONS AUTHORIZED

Night small unmanned aircraft system (sUAS) operations.

LIST OF WAIVED REGULATIONS BY SECTION AND TITLE

14 CFR § 107.29 Daylight operation

STANDARD PROVISIONS

1. A copy of the application made for this certificate shall be attached to and become a part hereof.
2. This certificate shall be presented for inspection upon the request of any authorized representative of the Administrator of the Federal Aviation Administration, or of any State or municipal official charged with the duty of enforcing local laws or regulations.
3. The holder of this certificate shall be responsible for the strict observance of the terms and provisions contained herein.
4. This certificate is nontransferable.

NOTE—This certificate constitutes a waiver of those Federal rules or regulations specifically referred to above. It does not constitute a waiver of any State law or local ordinance.

SPECIAL PROVISIONS

Special Provisions Nos. 1 to 11, inclusive, are set forth on the attached pages.

This Certificate of Waiver is effective from March 15, 2017 to March 31, 2021 and is subject to cancellation at any time upon notice by the Administrator or an authorized representative.

BY DIRECTION OF THE ADMINISTRATOR

General Aviation and Commercial Division, AFS-800

NOT A PERMIT

FAA Form 7711-1 (7-74) CC

SPECIAL PROVISIONS ISSUED TO
Beverly Hills Aerials LLC

General.

The FAA's Flight Standards Service has reviewed your application to ensure compliance with the requirements of 14 CFR § 107.200. The Administrator finds that the proposed sUAS operation can be conducted safely under the provisions of this Certificate of Waiver (Waiver) as listed below, because you have established adequate mitigations for risks involved with operating your sUAS in the manner you described. Adherence to the provisions of this Waiver establishes the required level of safety within the national airspace system.

This Waiver may be canceled at any time by the Administrator, the person authorized to grant the Waiver, or the representative designated to monitor a specific operation. As a general rule, this Waiver may be canceled when it is no longer required, there is an abuse of its provisions, or when unforeseen safety factors develop. Failure to comply with any provision listed below is a violation of the terms of this Waiver and may serve as justification for cancellation.

List of Regulations Waived by Section and Title. The following regulations are waived:

14 CFR § 107.29, Daylight operation, is waived to allow sUAS operations during night.

Common Provisions. The Responsible Person is directly responsible for safety of operations conducted under this Waiver and will ensure the remote Pilot in Command (PIC), manipulator of the controls, and Visual Observer (VO) complies with all provisions of this Waiver.

1. The Responsible Person listed on the Waiver is responsible to the FAA for the safe conduct of the operations. Prior to conducting operations that are the subject of this Waiver, the responsible person:
   a. Must ensure the remote PIC, manipulators of the controls, and VO are informed on the terms and provisions of this waiver and the strict observance of the terms and provisions herein;
   b. Must ensure the remote PIC, manipulators of the controls, and VO are informed and familiar with part 107 regulations not waived; and
   c. The above must be documented and must be presented for inspection upon request from the Administrator or an authorized representative.

2. This Waiver must not be combined with any other waiver(s), authorizations(s), or exemption(s) without specific authorization from the FAA;

3. The FAA has the authority to cancel or delay any or all flight operations if the safety of persons or property on the ground or in the air, are in jeopardy or there is a violation of the terms of this Waiver;

4. Operations under this Waiver are to be conducted in Class G airspace only unless specific airspace authorization or Waiver is received from the FAA in accordance with § 107.41;

5. A copy of this Waiver must be available during sUAS operations that are the subject of this Waiver;

6. The Responsible Person listed on this Waiver must maintain a current list of pilots by name and remote pilot certificate number used in the Waiver holder's operations. This list must be presented for inspection upon request from the Administrator or an authorized representative;

NOT A PERMIT

7. The Responsible Person listed on this Waiver must maintain a current list of small unmanned aircraft (sUA) by registration number(s) used in the Waiver holder's operations. This list must be presented for inspection upon request from the Administrator or an authorized representative;

Night sUAS Operations Special Provisions. sUAS operations may be conducted at night, as defined in 14 CFR § 1.1, provided:

8. All operations under this Waiver must use one or more VO;

9. Prior to conducting operations that are the subject of this Waiver, the remote PIC and VO must be trained, as described in the Waiver application, to recognize and overcome visual illusions caused by darkness, and understand physiological conditions which may degrade night vision. This training must be documented and must be presented for inspection upon request from the Administrator or an authorized representative;

10. The area of operation must be sufficiently illuminated to allow both the remote PIC and VO to identify people or obstacles on the ground, or a daytime site assessment must be performed prior to conducting operations that are the subject of this Waiver, noting any hazards or obstructions; and

11. The sUA must be equipped with lighted anti-collision lighting visible from a distance of no less than 3 statute miles. The intensity of the anti-collision lighting may be reduced if, because of operating conditions, it would be in the interest of safety to do so.

NOT A PERMIT

APPOINTMENT OF FILM THIS!
AS AUTHORIZED AGENT AND REPRESENTATIVE

I certify that I am a representative of FreeNJoy (Principal) and am authorized to enter into binding contractual agreements on Principal's behalf provided Principal has pre-approved such agreements. I further certify that I am authorized by Principal to appoint other representatives and agents for Principal and to give such representatives and agents authority to enter into and bind Principal to agreements relating to the issuance and compliance with location film (e.g. theatrical, television, commercial, and other motion picture filming) and still photographic permits, including the permits themselves and any riders to such permits. Acting on the behalf of Principal in my capacity as its authorized representative, I appoint (FILM THIS! and its employees and agents as Principal's authorized representatives and agents to apply for and receive location film (e.g. theatrical, television, commercial, and other motion picture filming) and still photographic permits on behalf of Principal through FilmLA for any city, county or other jurisdiction that FilmLA contracts with, in accordance with Principal's instructions, to negotiate, discuss, accept, modify, agree to bind the Principal to the terms and conditions of such permits (including any restrictions and/or community guidelines applicable to any such permit) and to execute such permits on behalf of Principal. Principal understands, acknowledges and agrees that it (and/or it's insurer) remains responsible and liable for any and all obligations imposed by or incidental to any permit or rider issued to Principal signed by an employee or agent of (including any coordinator, runner or messenger used by) (FILM THIS!). Principal further agrees to comply with the terms and conditions of any such permits and hereby appoints (FILM THIS!) as an authorized representative to facilitate compliance with such terms and conditions following issuance of such permits and to enter into agreements for Principal with respect thereto. Any person, city, agency, entity or organization (including FilmLA and any city, county or other jurisdiction that FilmLA contracts with) may rely on this appointment and not need obtain any further authorization for any act described herein. An original or electronic copy of this appointment shall be sufficient and may be treated as an original for all purposes. The appointment may be revoked by Principal at any time in writing delivered to FilmLA, but in any case shall expire one (1) year from the date of execution set forth below.

I declare under penalty of perjury under the laws of the State of California that I am authorized to appoint (FILM THIS!) as an agent for Principal and based on that authority I hereby appoint (FILM THIS!) as Principal's agent as set forth herein.

DATED 2/28/2020 **BY** _____
REPRESENTATIVE'S SIGNATURE

FreeNJoy	7257 Melrose Ave
NAME OF "PRINCIPAL" (PRODUCTION COMPANY)	PRINCIPAL'S STREET ADDRESS
Jay J. Levy	Los Angeles, CA 90046
PRINT PRINCIPAL REPRESENTATIVE NAME	CITY, STATE, ZIP CODE
Location Manager	JJ Levy 310.367.5787
REPRESENTATIVE TITLE (I.E. UPM, LOC. MGR.)	PRINCIPAL'S TELEPHONE NUMBER

NOT A PERMIT